



THE RESERVE AT SKY RANCH SUBDIVISION PHASE 1

LOCATED IN THE SOUTHEAST QUARTER OF SECTION 34,
TOWNSHIP 3 SOUTH, RANGE 2 WEST, SALT LAKE BASE MERIDIAN
HERRIMAN CITY, SALT LAKE COUNTY, UTAH
MAY 2021

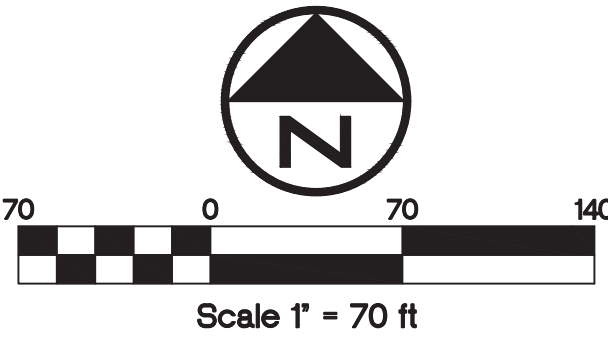

MONUMENT TABLE			
MONUMENT	ADDRESS	GRID NORTHING	GRID EASTING
B	13260 S 6490 W	7355365.79	1488676.98
C	13280 S 6490 W	7355055.87	1488674.92
F	13370 S 6520 W	7354590.99	1488495.70
G	13360 S 6480 W	7354679.07	1488794.81
H	13360 S 6400 W	7354680.24	1489282.67
I	13400 S 6480 W	7354188.34	1488816.31
J	13400 S 6520 W	7354190.63	1488490.40

NOTE: ALL GRID COORDINATES ARE IN NAD83, U.S. SURVEY FEET,
UTAH CENTRAL ZONE.

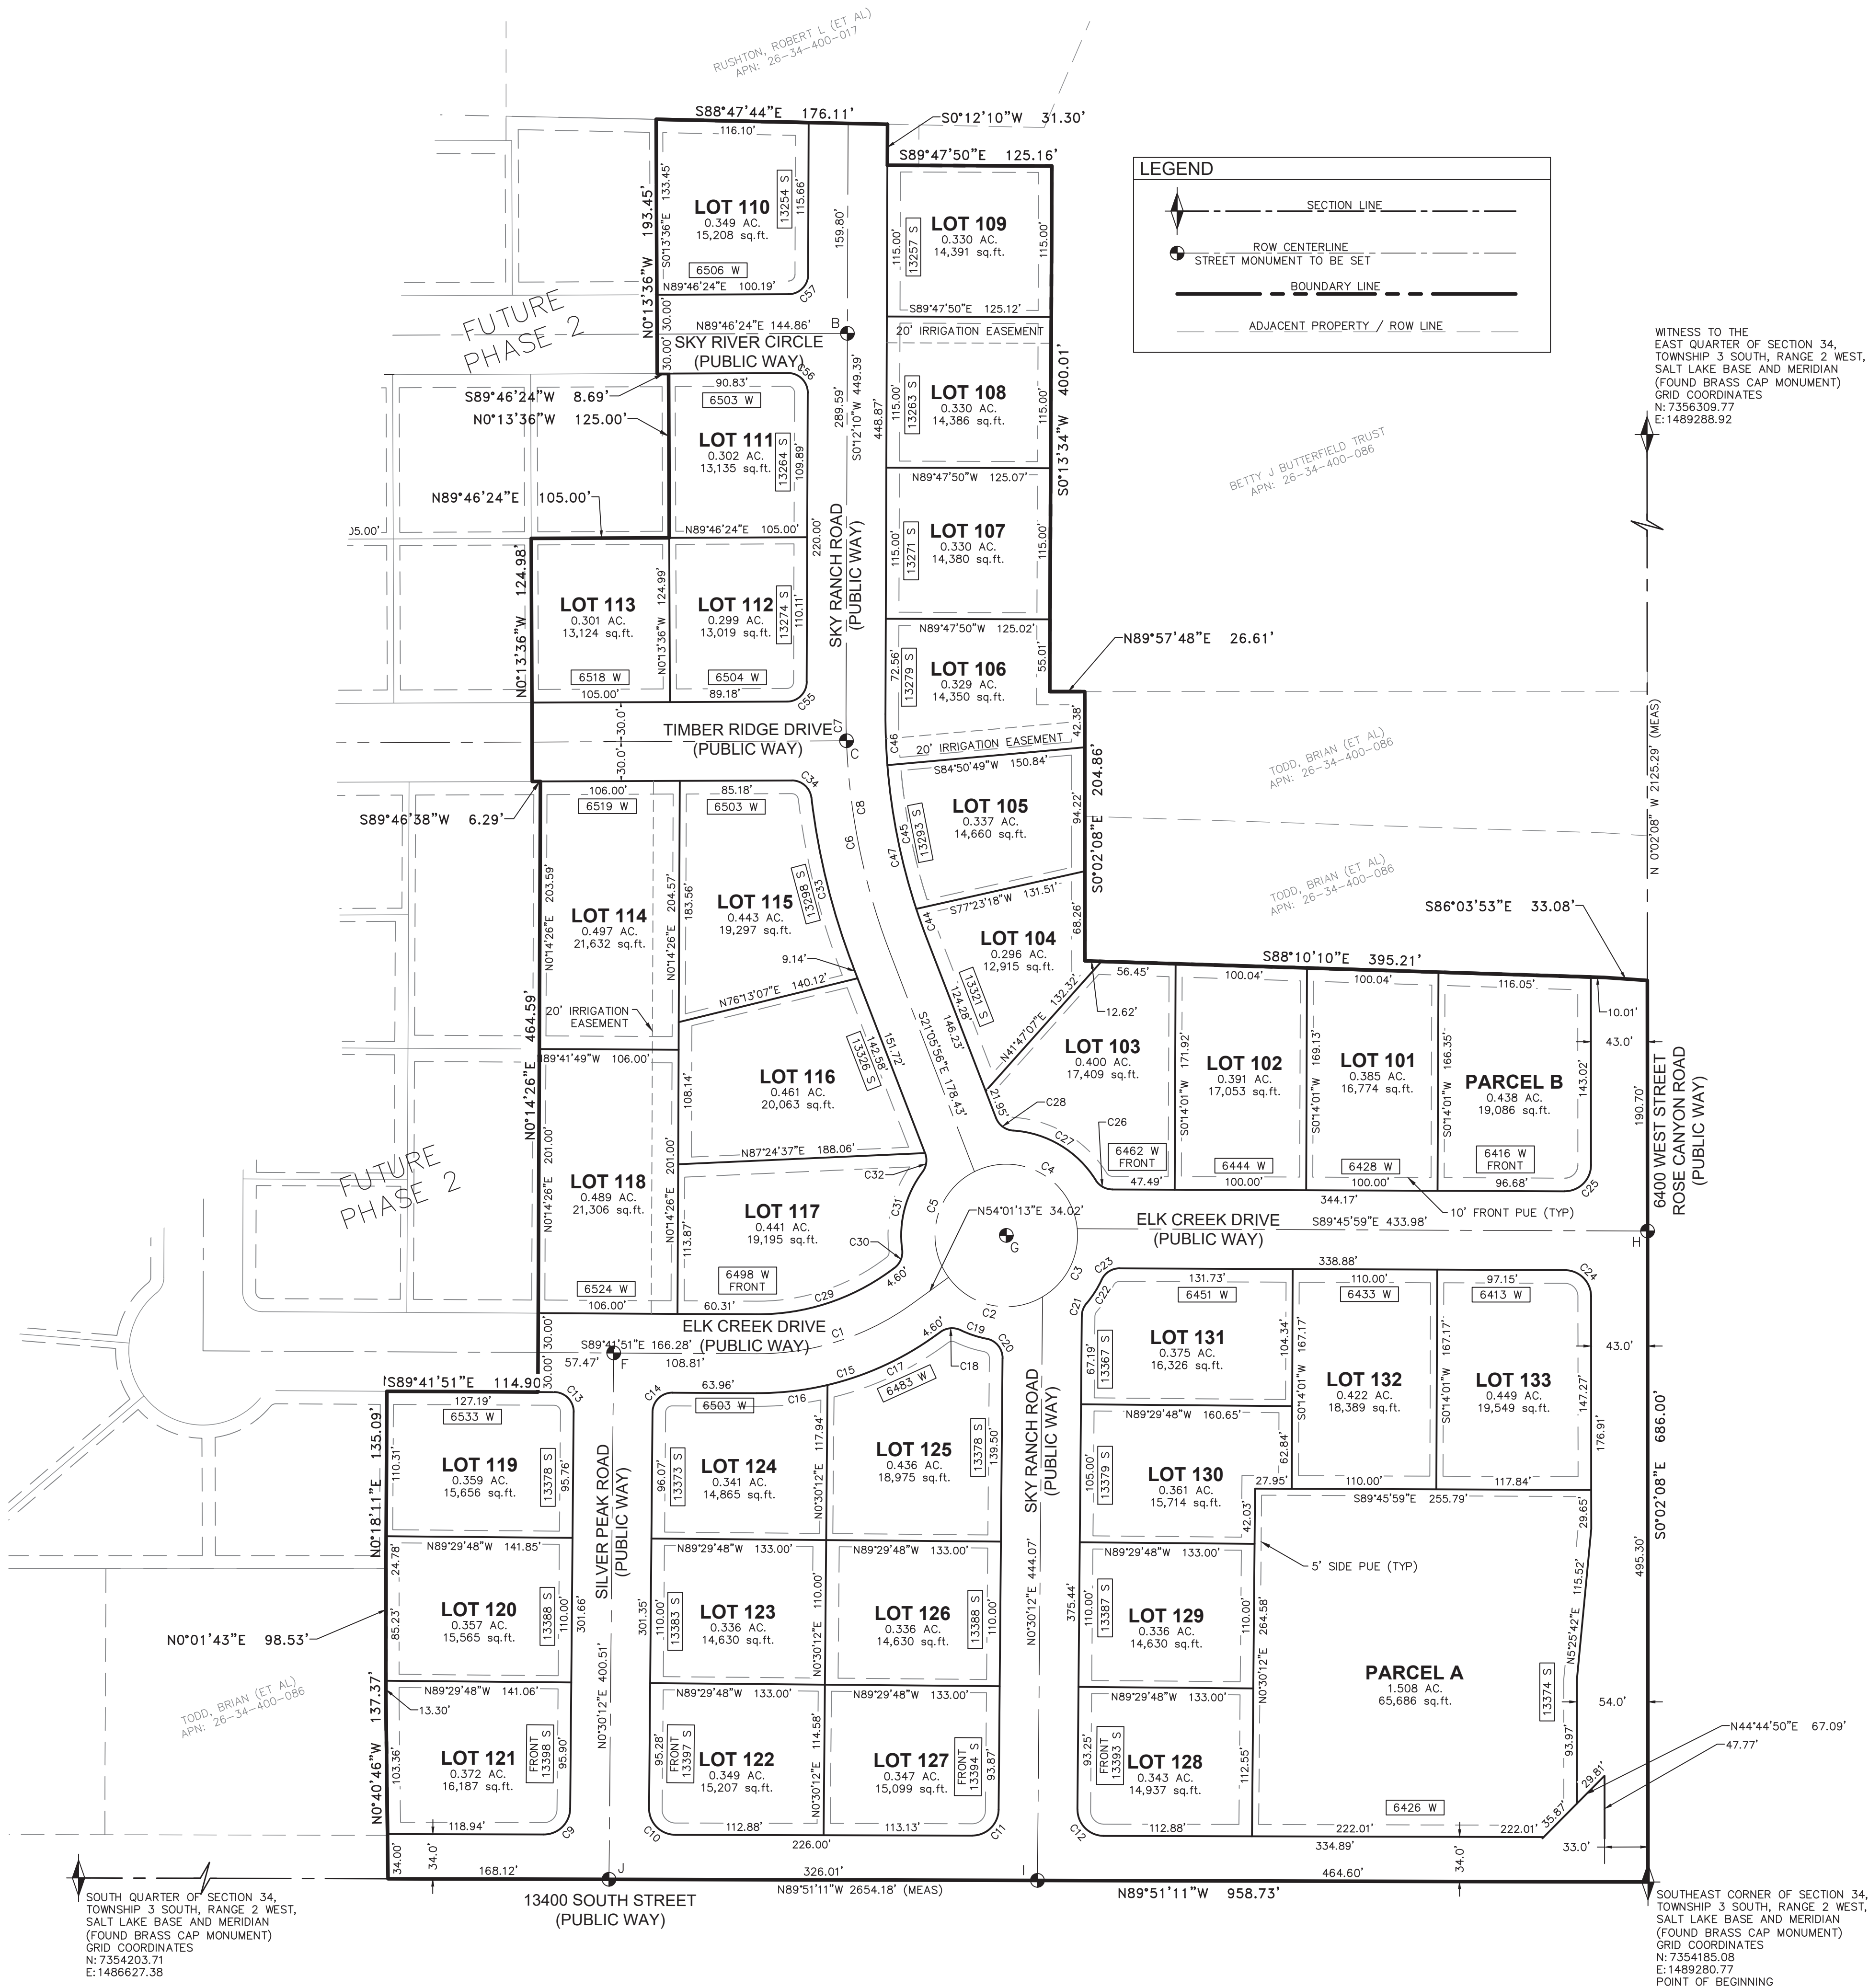

THE RESERVE AT SKY RANCH SUBDIVISION
PHASE 1
LOCATED IN THE SOUTHEAST QUARTER OF SECTION 34, TOWNSHIP 3
SOUTH, RANGE 2 WEST,
SALT LAKE BASE MERIDIAN
HERRIMAN CITY, COUNTY OF SALT LAKE, UTAH


STATE OF UTAH, COUNTY OF SALT LAKE, RECORDED AND FILED AT THE
REQUEST OF _____
DATE _____ TIME _____ ENTRY _____ BOOK _____ PAGE _____

FEE _____ SALT LAKE COUNTY RECORDER

THE RESERVE AT SKY RANCH SUBDIVISION PHASE 2



LOCATED IN THE SOUTHEAST QUARTER OF SECTION 34,
TOWNSHIP 3 SOUTH, RANGE 2 WEST, SALT LAKE BASE MERIDIAN
HERRIMAN CITY, SALT LAKE COUNTY, UTAH
JUNE 2021

LEGEND

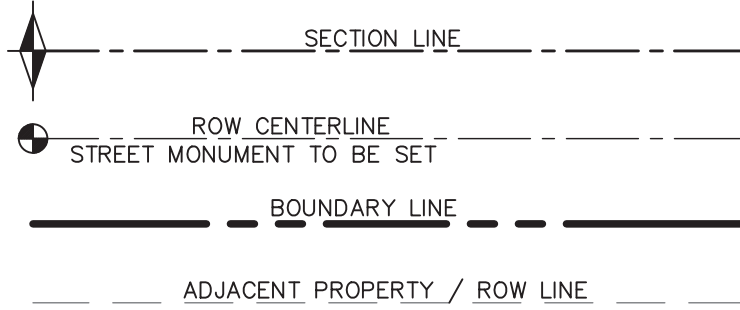

MONUMENT TABLE			
MONUMENT	ADDRESS	GRID NORTHING	GRID EASTING
A	13260 S 6570 W	7355366.05	1488149.61
D	13280 S 6565 W	7355056.15	1488187.33
E	13370 S 6565 W	7354594.03	1488183.32

NOTE: ALL GRID COORDINATES ARE IN NAD83, U.S. SURVEY FEET,
UTAH CENTRAL ZONE.

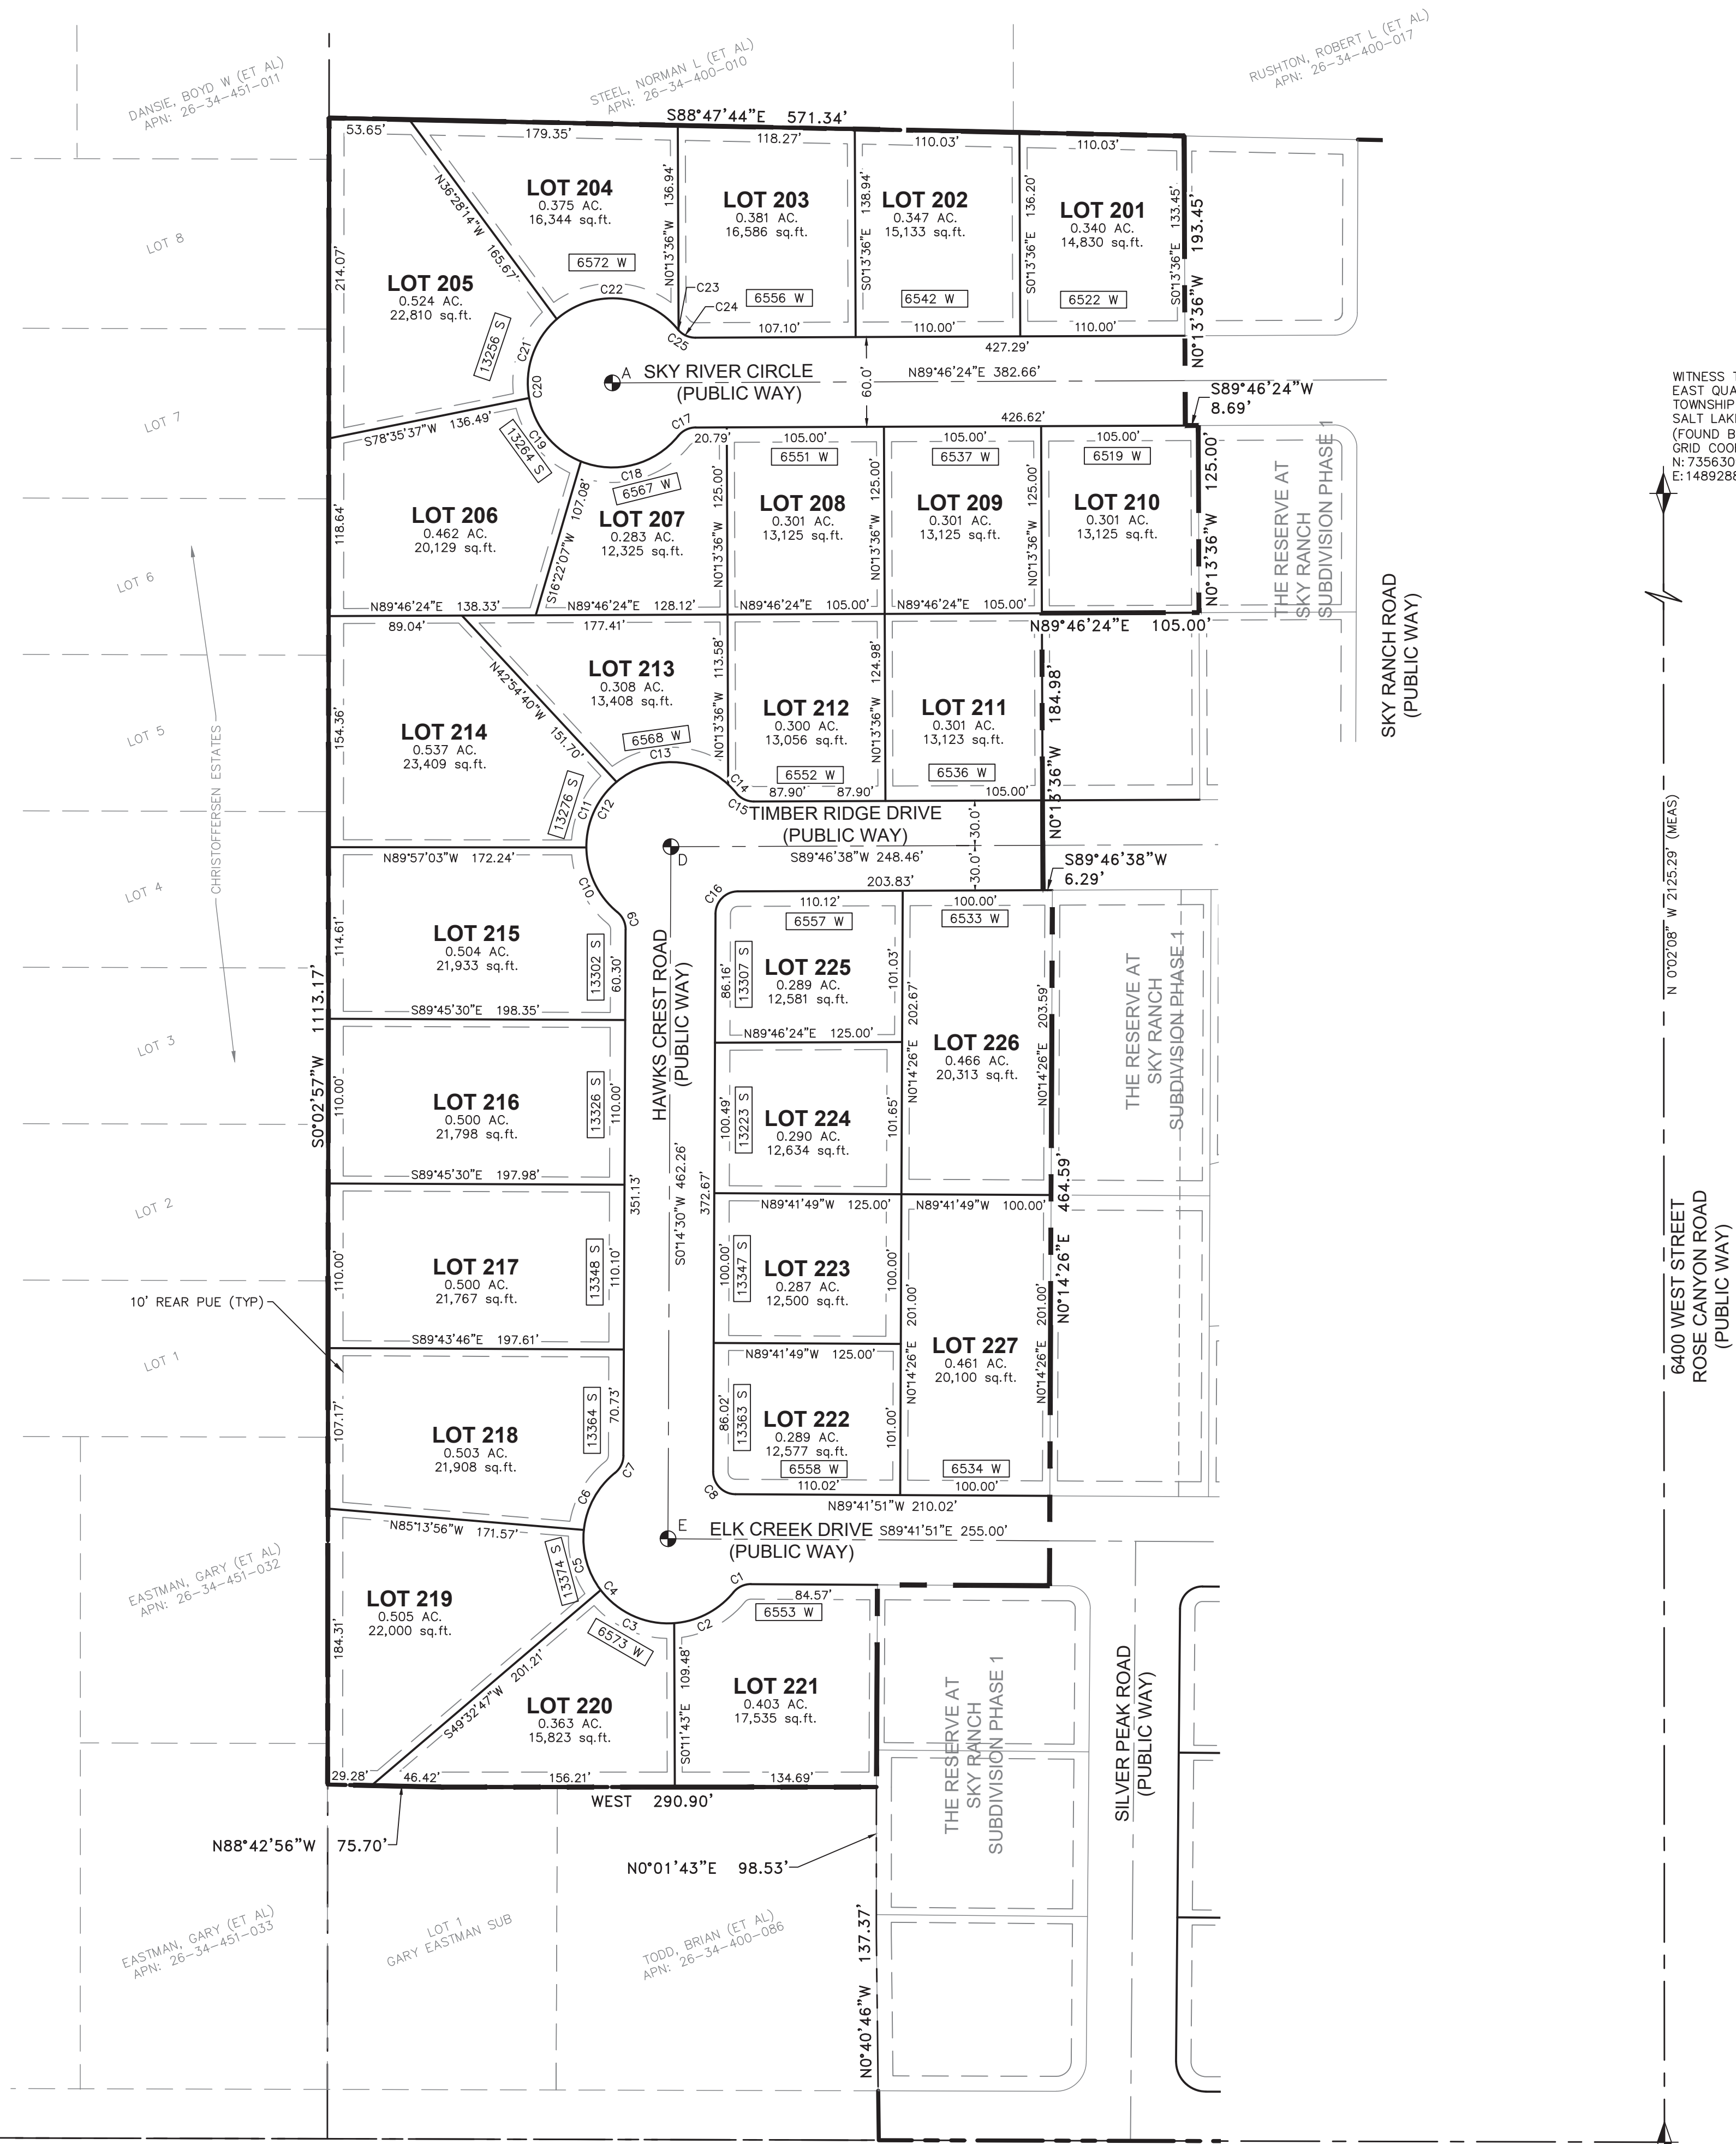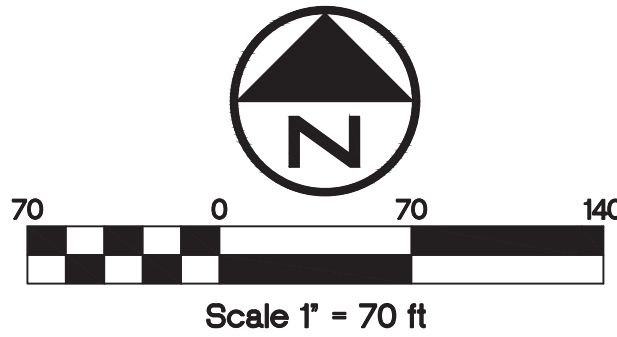

WITNESS TO THE
EAST QUARTER OF SECTION 34,
TOWNSHIP 3 SOUTH, RANGE 2 WEST,
SALT LAKE BASE AND MERIDIAN
(FOUND BRASS CAP MONUMENT)
GRID COORDINATES
N: 7356309.77
E: 1489288.92



THE RESERVE AT SKY RANCH SUBDIVISION
PHASE 2

LOCATED IN THE SOUTHEAST QUARTER OF SECTION 34, TOWNSHIP 3
SOUTH, RANGE 2 WEST,
SALT LAKE BASE AND MERIDIAN
HERRIMAN CITY, COUNTY OF SALT LAKE, UTAH

STATE OF UTAH, COUNTY OF SALT LAKE, RECORDED AND FILED AT THE
REQUEST OF _____
DATE _____ TIME _____ ENTRY _____ BOOK _____ PAGE _____

FEE _____ SALT LAKE COUNTY RECORDER



SOUTH QUARTER OF SECTION 34,
TOWNSHIP 3 SOUTH, RANGE 2 WEST,
SALT LAKE BASE AND MERIDIAN
(FOUND BRASS CAP MONUMENT)
GRID COORDINATES
N: 7354203.71
E: 1486627.38

13400 SOUTH STREET
(PUBLIC WAY)

N89°51'11"W 2654.18' (MEAS)
BASIS OF BEARING

SOUTHEAST CORNER OF SECTION 34,
TOWNSHIP 3 SOUTH, RANGE 2 WEST,
SALT LAKE BASE AND MERIDIAN
(FOUND BRASS CAP MONUMENT)
GRID COORDINATES
N: 7354185.08
E: 1489280.77